1

CONCEALED BACKING AS INDICATED BY THE DASHED BOX AREAS AROUND WALL SHELVING, SINK BACKS, ETC. SHALL CONSIST OF THE FOLLOWING:

- BACKING @ ALL RATED WALLS AND WALL UNDER EXHAUST HOOD SHALL CONSIST OF 6" 20 GA. METAL STRAPS INSTALLED PRIOR TO INSTALLATION OF GYP. BOARD @ ALL AREAS REQUIRED FOR FASTENING EQUIPMENT SECURELY TO STUD WALL.

- BACKING @ ALL OTHER WALLS SHALL CONSIST OF 5/8" PLYWOOD SHEATHING BEHIND GYP. BOARD WITHIN DASHED BOX AREAS. FINISH OVER WITH SPECIFIED WALL PANEL FINISH PER KITCHEN ELEVATIONS.

GENERAL BACKING NOTES 11

Scale= 1/4" = 1'-0" A-502

NOT USED 9

Scale= 1/4" = 1'-0" A-502

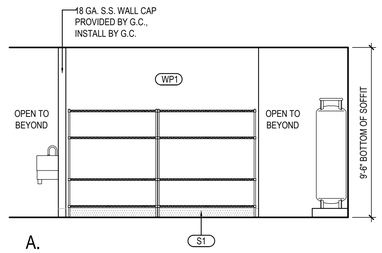

A.

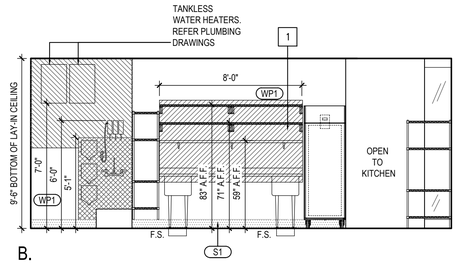

B.

KITCHEN PREP ELEVATION 5

Scale= 1/4" = 1'-0" A-502

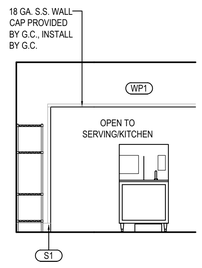

ELEV. 10

Scale= 1/4" = 1'-0" A-502

NOT USED 8

Scale= 1/4" = 1'-0" A-502

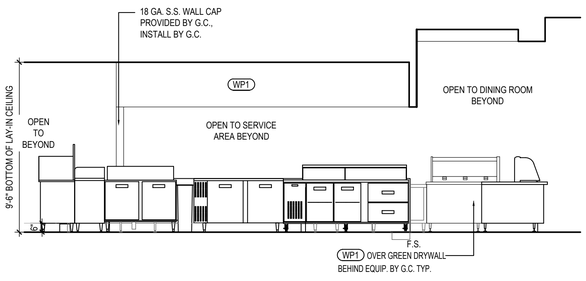

WALL BEHIND SERVICE 4

Scale= 1/4" = 1'-0" A-502

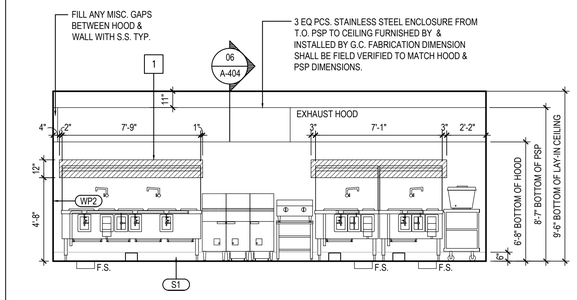

COOKLINE ELEVATION 3

Scale= 1/4" = 1'-0" A-502

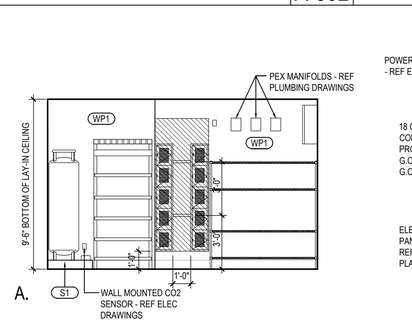

A.

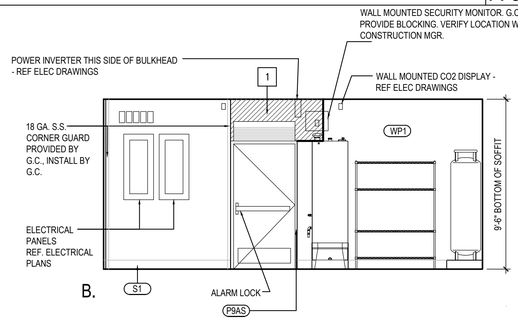

B.

KITCHEN PREP / REAR ELEVATIONS 7

Scale= 1/4" = 1'-0" A-502

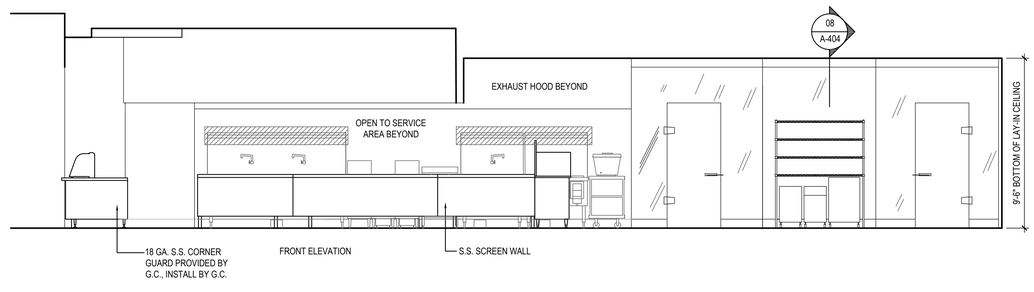

PREPARATION TABLES @ WORKTOP FREEZER ELEVATION 2

Scale= 1/4" = 1'-0" A-502

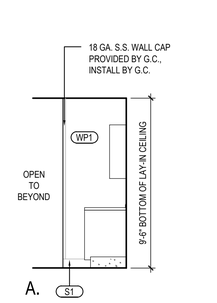

A.

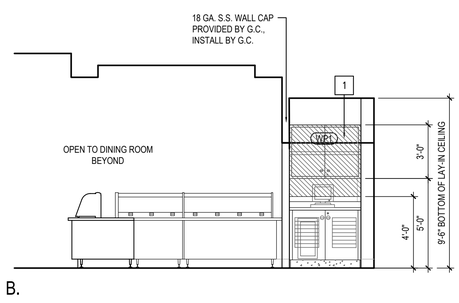

B.

MANAGER STATION ELEV. 6

Scale= 1/4" = 1'-0" A-502

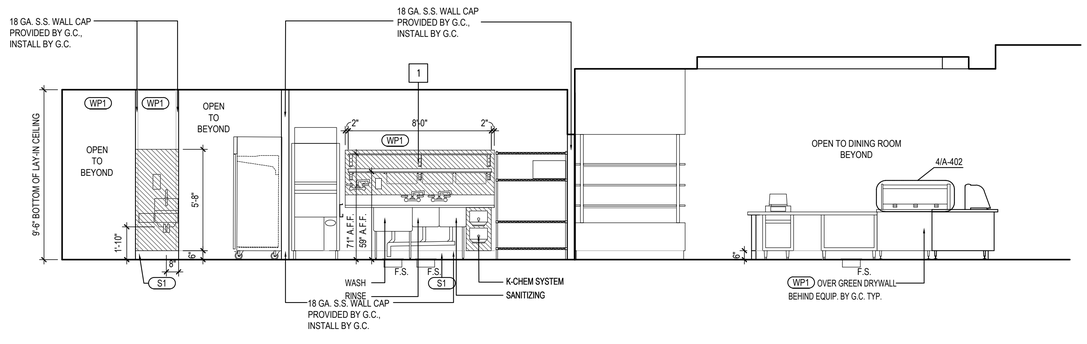

REAR SIDE OF SERVICE COUNTER 1

Scale= 1/4" = 1'-0" A-502

PANDA EXPRESS, INC.
1683 Walnut Grove Ave.
Rosemead, California
91770
Telephone: 626.799.9898
Facsimile: 626.372.8288

All ideas, designs, arrangement and plans indicated or represented by this drawing are the property of Panda Express Inc. and were created for use on this specific project. None of these ideas, designs, arrangements or plans may be used by or disclosed to any person, firm, or corporation without the written permission of Panda Express Inc.

REVISIONS:

ISSUE DATE:

1	BID SET	2023-05-02

DRAWN BY:

PANDA PROJECT #: S4-24-D22020

ARCH PROJECT #: P7377

Plans Prepared By
CPH, LLC.
500 West Fulton St.
Sanford, FL 32771
Ph: 407.322.6841
Licenses:
Eng. C.O.A. No. 3215
Survey L.B. No. 7143
Arch. Lic. No. AA26009926
Lndscp. Lic. No. LC0000298
www.cphcorp.com
A Full Service A & E Firm

STATE OF FLORIDA
JOHN M. LENTI
AR100548
REGISTERED ARCHITECT

PANDA EXPRESS

PANDA END CAP
3301 W HILLSBORO BLVD
DEERFIELD BEACH, FL 33442

A-502

KITCHEN ELEVATIONS

PANDA HOME 2600 R4/DAB