Schedule

Symbol	Label	Quantity	Catalog Number	Description	Filename	Lumens Per Lamp	Lumen Multiplier	Light Loss Factor	Wattage	Efficiency
	A	4	SLM-LED-18L-SIL-FT-40--70CRI-IL	CONTACT RYAN ZINSELMEIER-314-531-2600	SLM-LED-18L-SIL-FT-40-70CRI-IL.ies	12046	1	1	148.5	100%
	B	0	SLM-LED-18L-SIL-3-40-70CRI-IL	CONTACT RYAN ZINSELMEIER-314-531-2600	SLM-LED-18L-SIL-3-40-70CRI-IL.ies	13767	1	1	148.5	100%
	D	2	SLM-LED-18L-SIL-FT-40--70CRI-IL	CONTACT RYAN ZINSELMEIER-314-531-2600	SLM-LED-18L-SIL-FT-40-70CRI-IL.ies	12046	1	1	297	100%

Statistics

Description	Symbol	Avg	Max	Min	Max/Min	Avg/Min
CALC SUMMARY- PAVED SURFACE	+	3.2 fc	5.5 fc	0.0 fc	N/A	N/A
TRASH ENCLOSURE	+	2.9 fc	4.2 fc	1.9 fc	2.2:1	1.5:1

Note
1. MOUNTING HEIGHT OF 22' (20'POLE)
2. CALCULATIONS TAKEN AT GROUND LEVEL
3.CONTACT VILLA LIGHTING- RYAN ZINSELMEIER-RYAN.ZINSELMEIER@VILLALIGHTING.COM- 314-531-2600

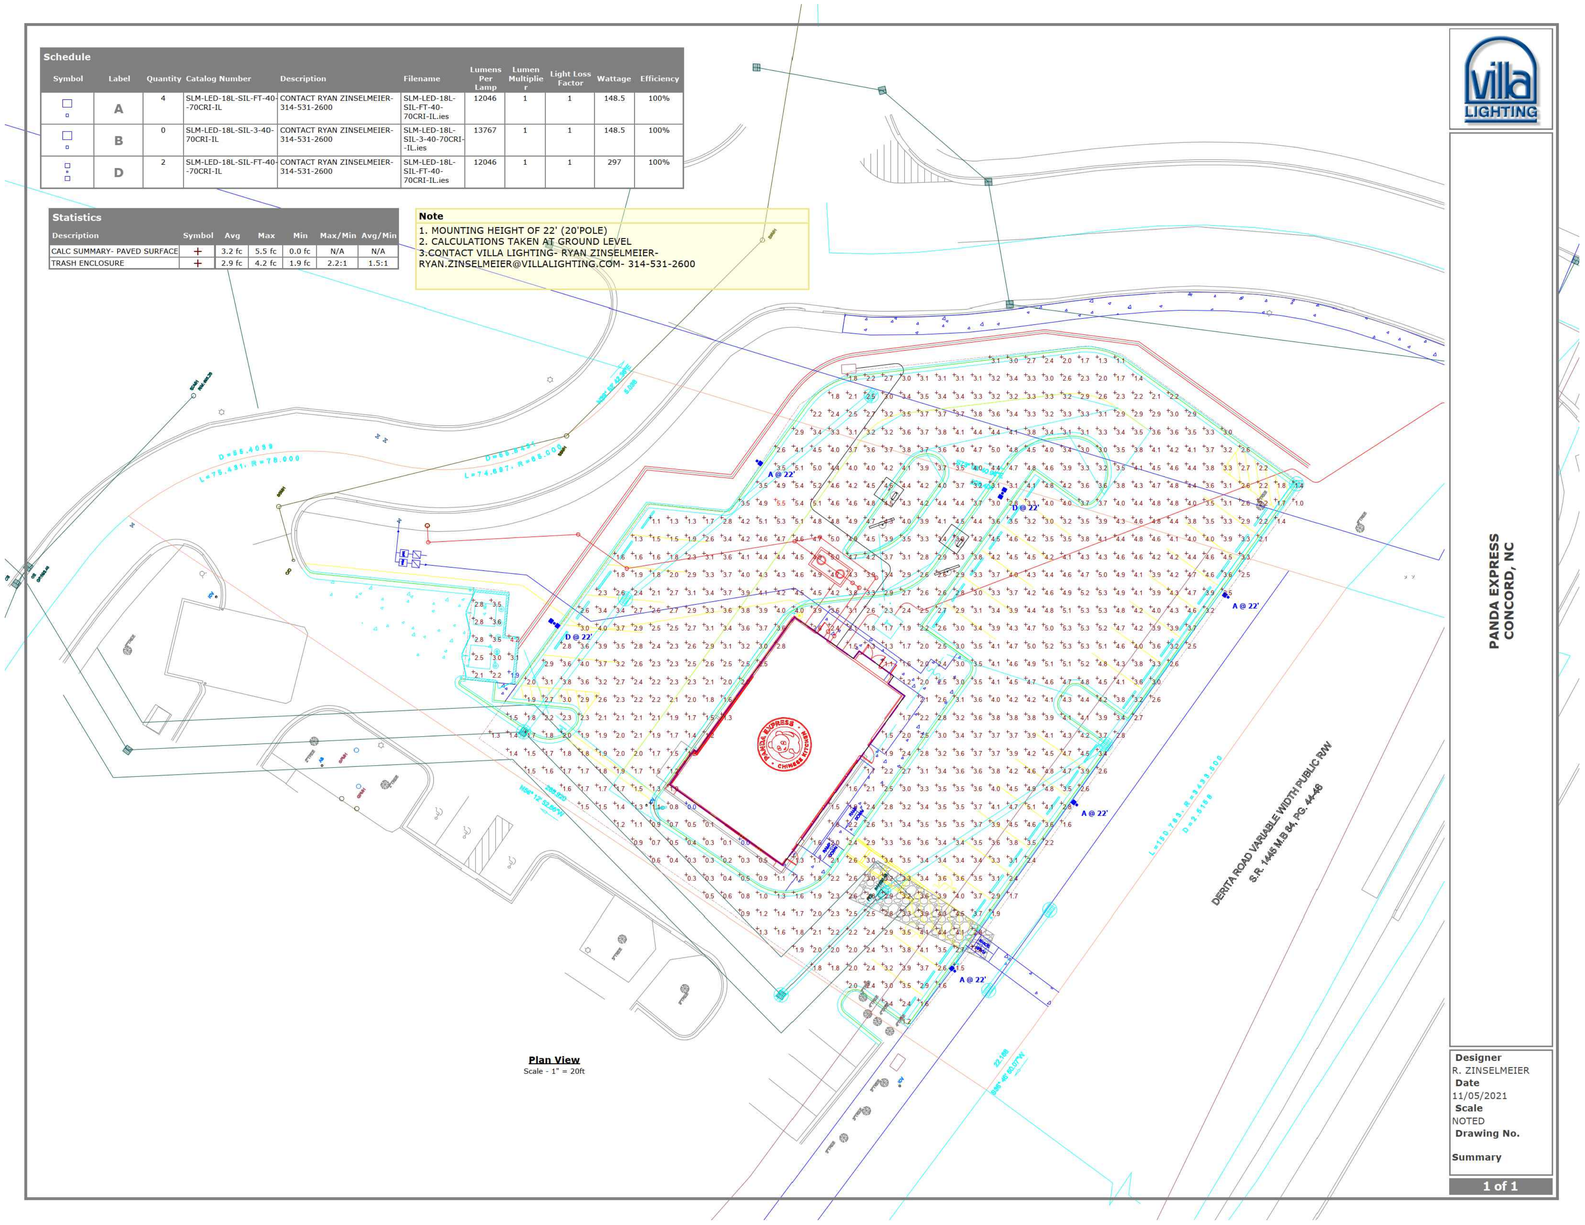

Plan View
Scale - 1" = 20ft

PANDA EXPRESS
CONCORD, NC

Designer
R. ZINSELMEIER
Date
11/05/2021
Scale
NOTED
Drawing No.

Summary

1 of 1

PHOTOMETRIC PLAN
(BY OTHERS)

SL01