RECORD OF SURVEY
BOUNDARY LINE ADJUSTMENT
for
K.R.L. et. al.

PORTION OF SECTIONS 11 12 13 & 14 T.6N., R11E., M.D.M

SCALE: 1" = 500'

FEBRUARY, 1991

41 SUMMIT STREET,
JACKSON, CALIFORNIA
(209) 223-0156

LEGEND

- DENOTES 3/4" REBAR TAGGED L.S. 3570 SET.
- DENOTES FOUND MONUMENT AS NOTED.
- DENOTES 5/8" REBAR TAGGED L.S. 3570 FOUND.
- DENOTES SECTION CORNER AS NOTED.
- DENOTES MATHEMATICAL POINT ONLY, NOTHING FOUND OR SET.
- DENOTES 6"x 6" CONCRETE HIGHWAY MONUMENT.

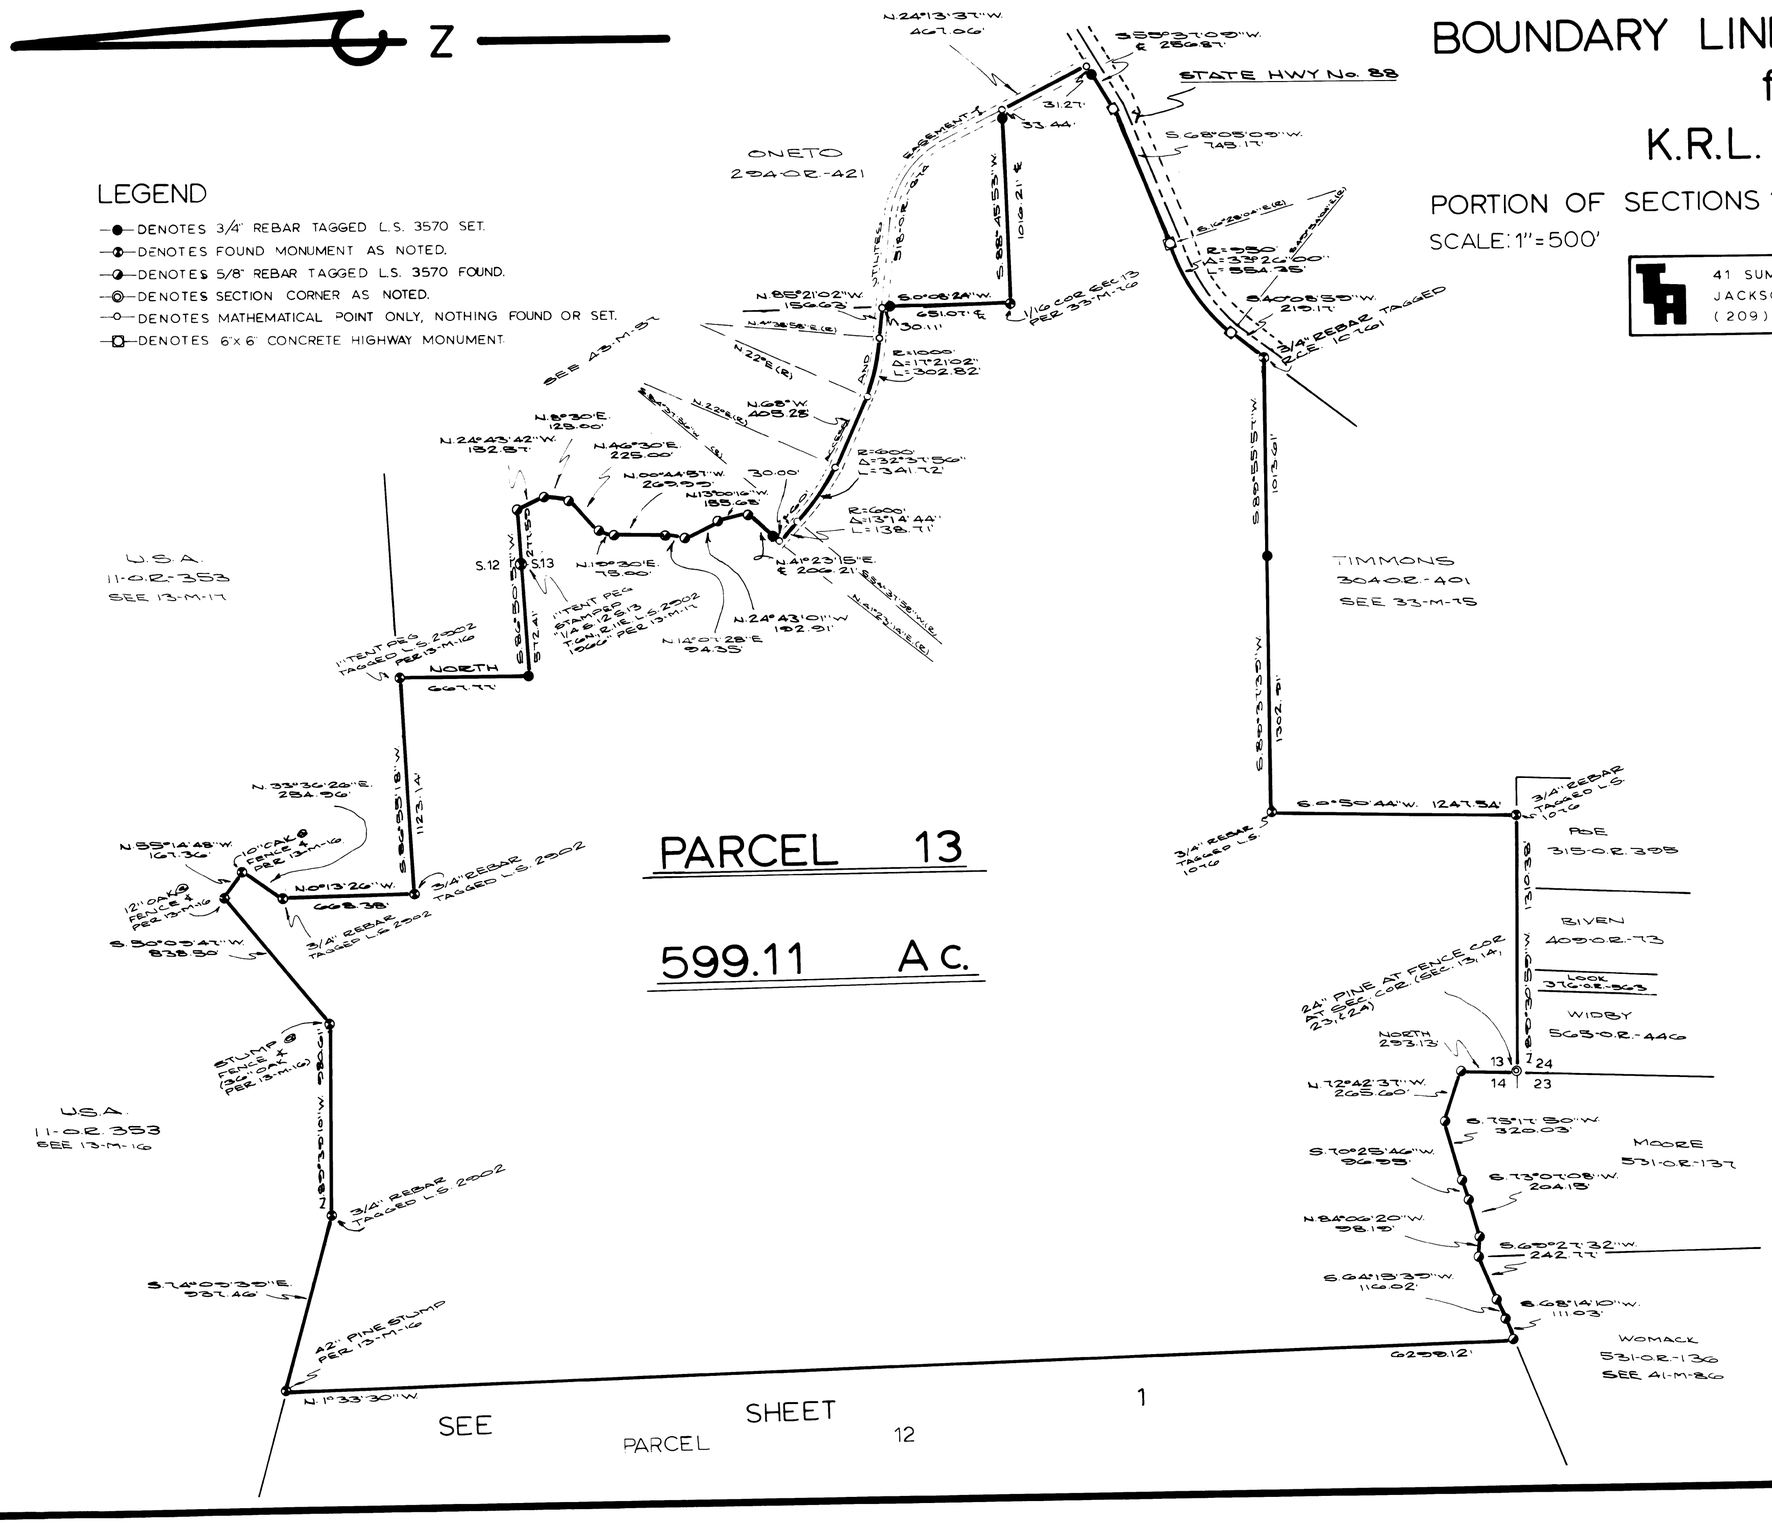

SHEET 2 OF 2 SHEETS